


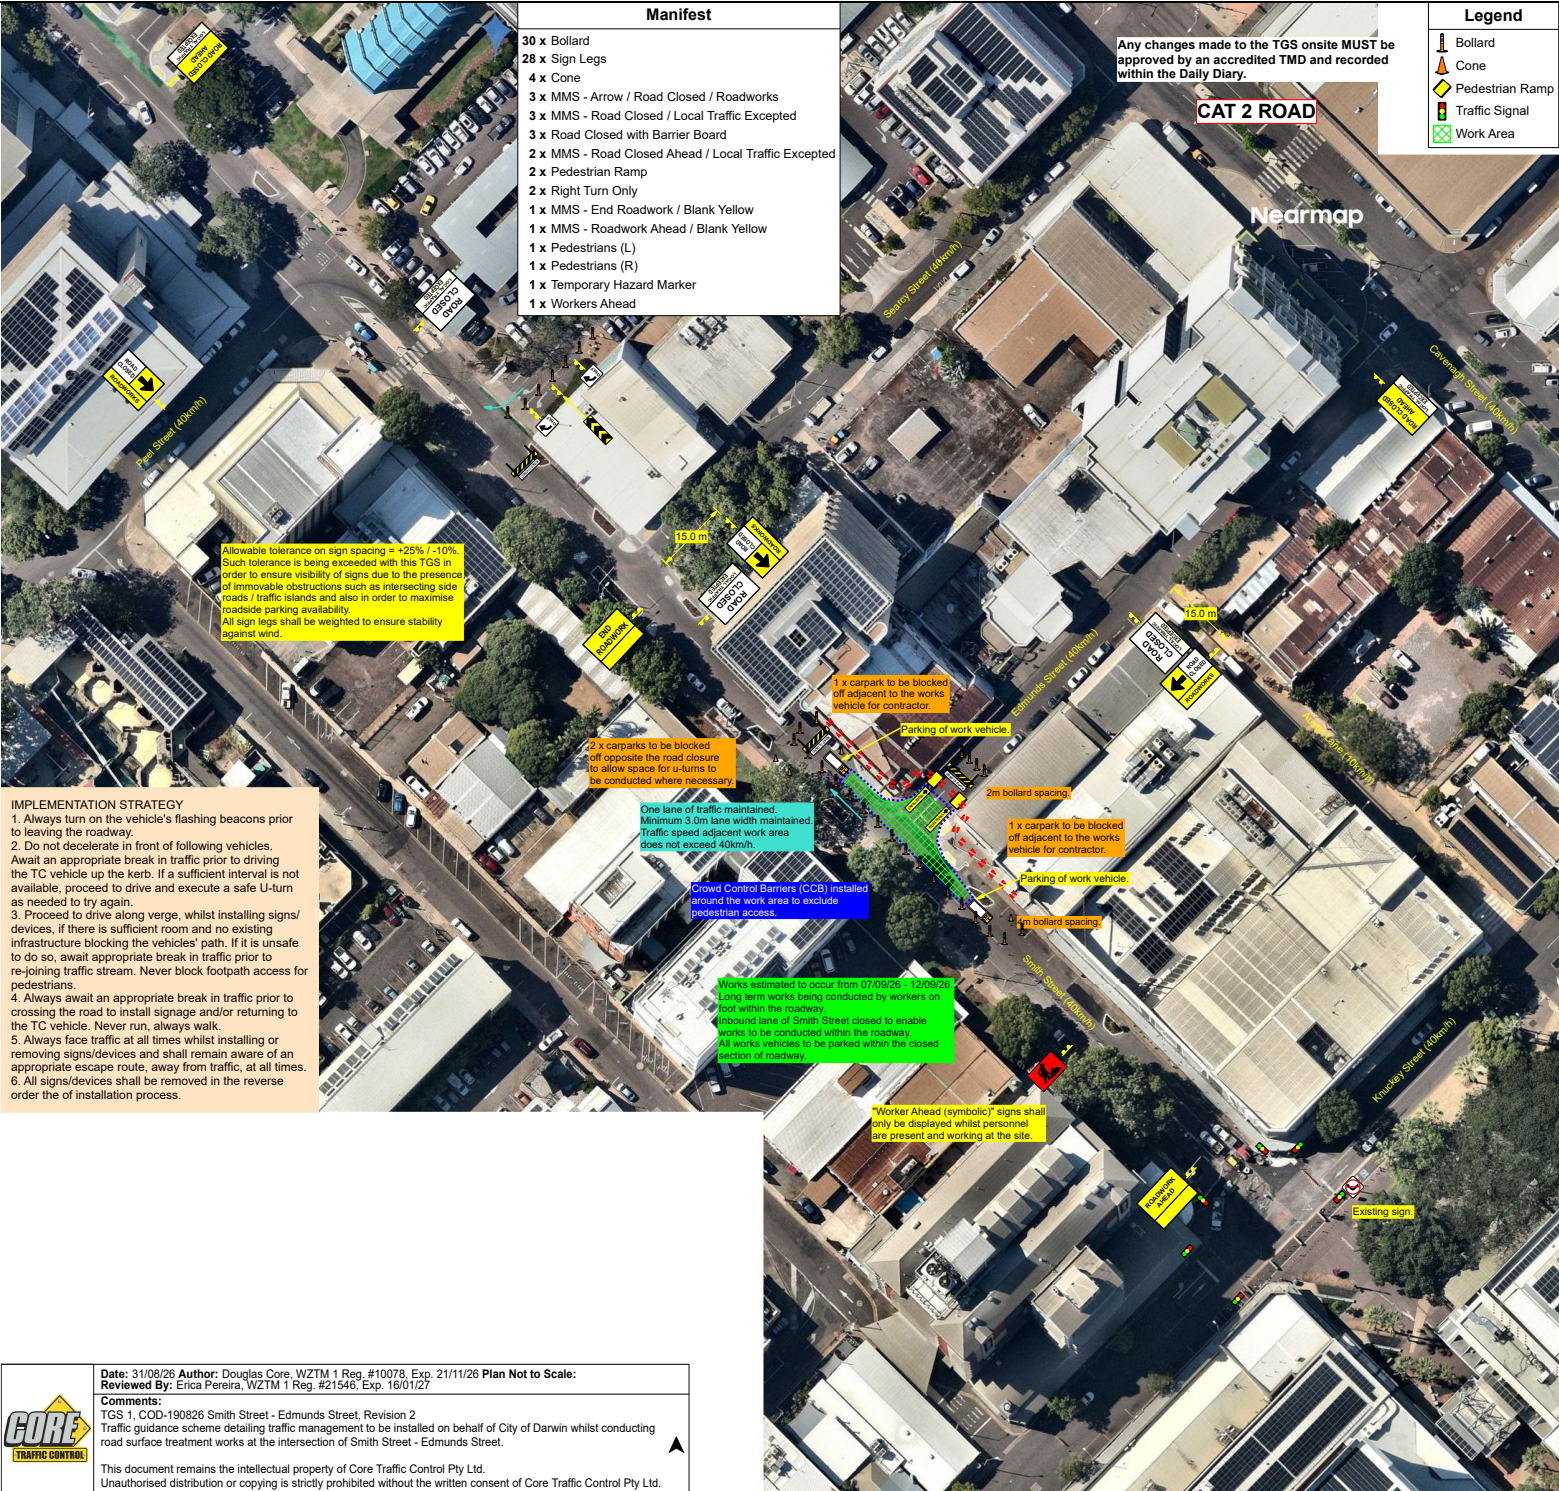

Date: 31/08/26 Author: Douglas Core, WZTM 1 Reg. #10078, Exp. 21/11/26 Plan Not to Scale:
Reviewed By: Erica Pereira, WZTM 1 Reg. #21546, Exp. 16/01/27

Comments:
TGS 1, COD-190826 Smith Street - Edmunds Street, Revision 2
Traffic guidance scheme detailing traffic management to be installed on behalf of City of Darwin whilst conducting road surface treatment works at the intersection of Smith Street - Edmunds Street.

This document remains the intellectual property of Core Traffic Control Pty Ltd.
Unauthorised distribution or copying is strictly prohibited without the written consent of Core Traffic Control Pty Ltd.